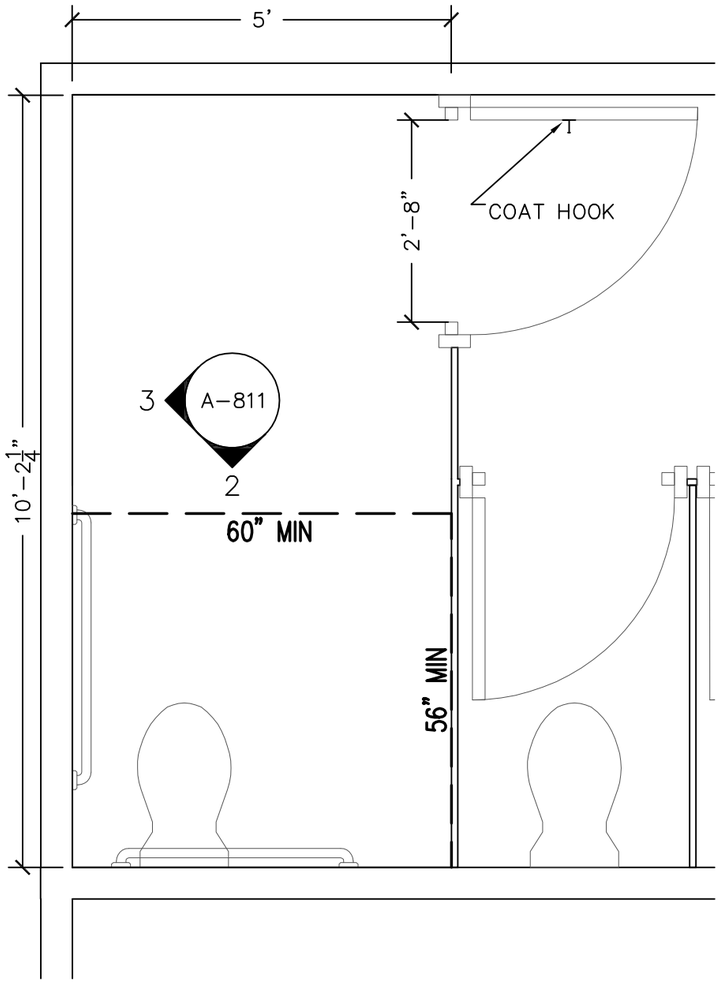

1 TYPICAL ADA TOILET ROOM
SCALE: 1/2" = 1'-0"

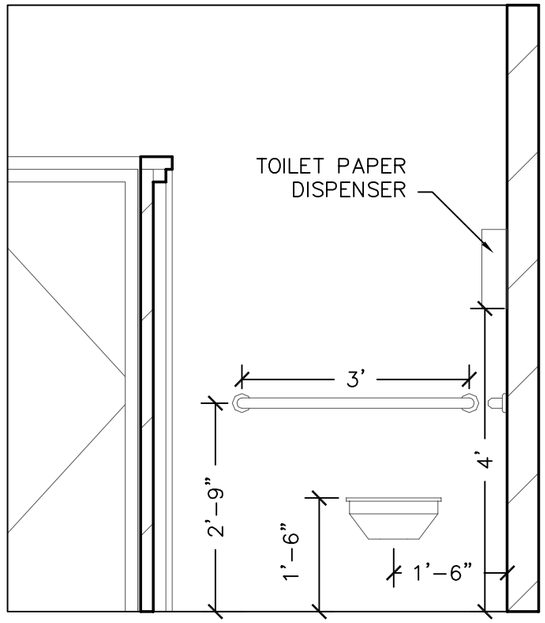

2 SECTION DETAIL
SCALE: 1/2" = 1'-0"

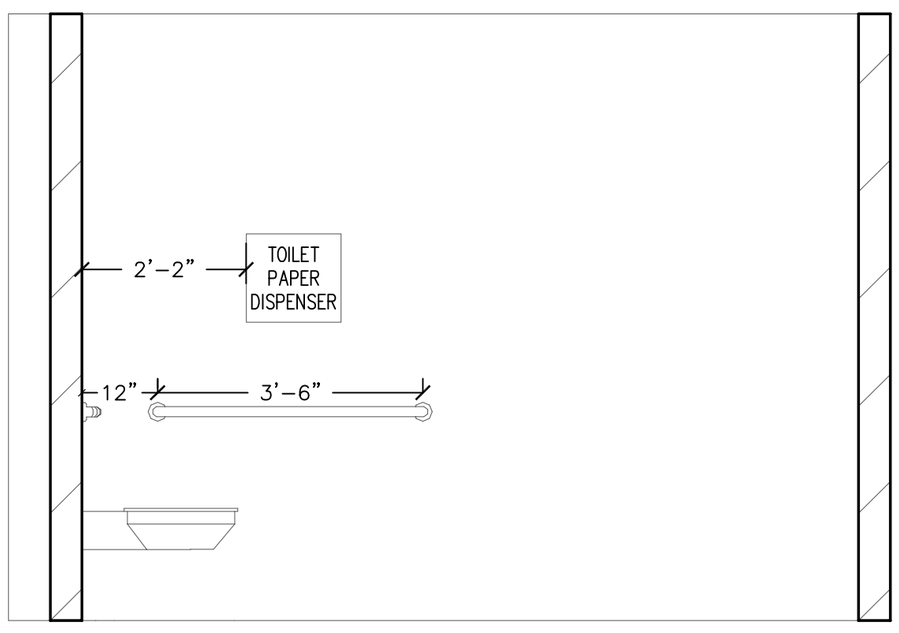

3 SECTION DETAIL
SCALE: 1/2" = 1'-0"

PLANT ENGINEERING
& PLANNING OFFICE
FACILITIES MANAGEMENT
206 COMBINED SERVICES BUILDING
MOUNT PLEASANT, MI 48859
OFFICE: (989)774-6559
FAX: (989)774-6187

CENTRAL MICHIGAN UNIVERSITY

ARCHITECTURAL
STANDARD A.D.A. RESTROOM DETAILS

DRAWING SET INFO

50% SCHEMATIC DESIGN REVIEW	☐
90% SCHEMATIC DESIGN REVIEW	☐
50% DESIGN DEVELOPMENT REVIEW	☐
90% DESIGN DEVELOPMENT REVIEW	☐
50% CONSTRUCTION DOC. REVIEW	☐
90% CONSTRUCTION DOC. REVIEW	☐
BID AND CONSTRUCTION SET	☐
FINAL RECORD – AS BUILT SET	☐
FOR REFERENCE ONLY	■
STATE PLAN REVIEW	☐

REVISIONS

	DATE	DESCRIPTION
1	7.26.11	ISSUED
2	9.28.15	REVISED DIMENSIONS
3		
4		
5		
6		
7		
8		
9		
10		
11		
12		
13		

DWG CREATED 2.11.2011
SCALE 1/2" = 1'-0"
DRAWN BY DPH
CHECKED BY DPH
APPROVED BY DJM

SHEET NO.
A-811

CMU PROJECT NO.