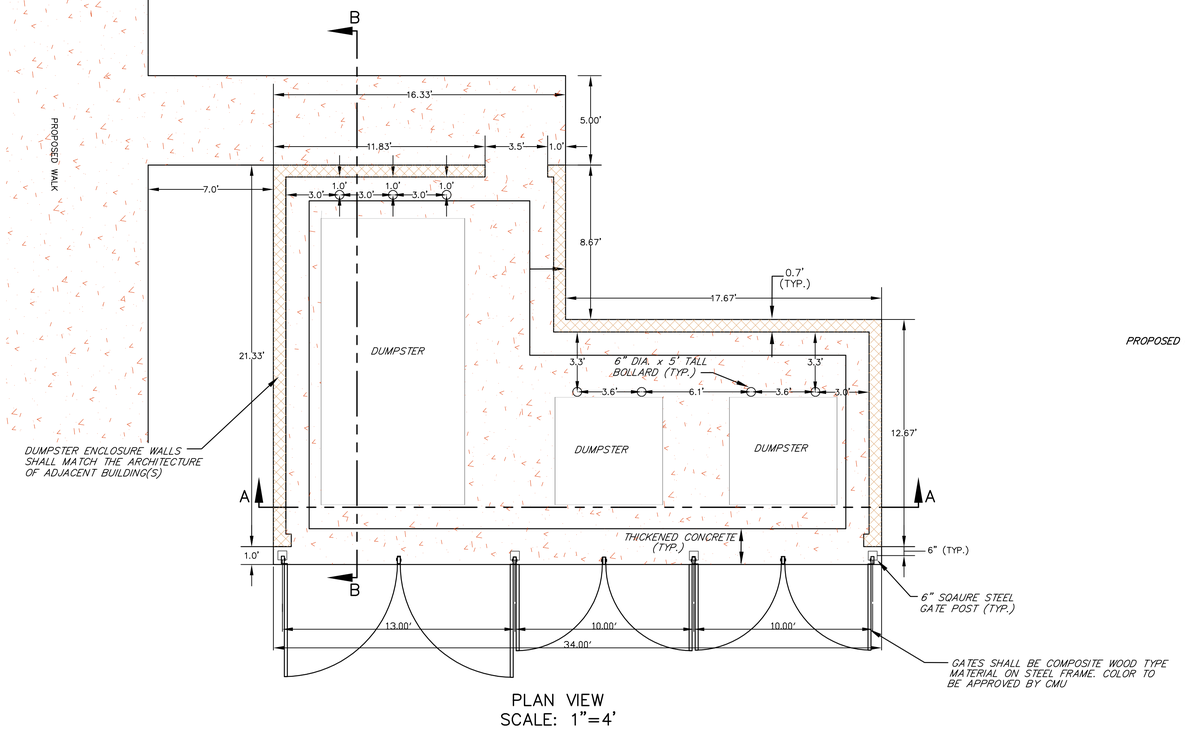

PLAN VIEW
SCALE: 1"=4'

NOTE:
BOLLARDS TO BE 6" DIA. STEEL PIPE FILLED WITH CONCRETE & PAINTED SAFETY YELLOW. THE TOP & THE BASE OF THE PIPE TO HAVE 1" MINIMUM CROWN. PIPES TO EXTEND A MINIMUM OF 3 FEET BELOW FINISHED SURFACE.

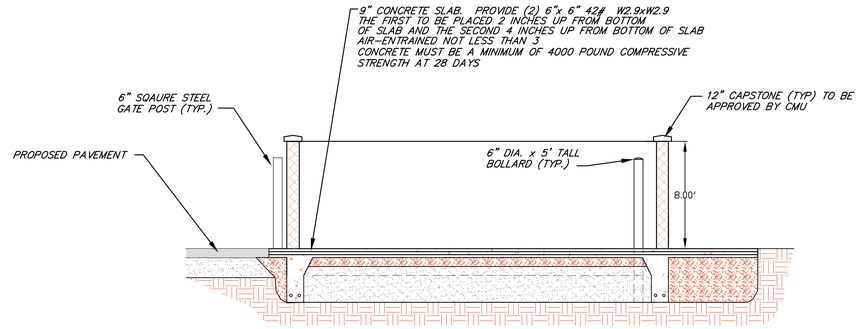

CROSS-SECTION B-B
SCALE: 1"=4'

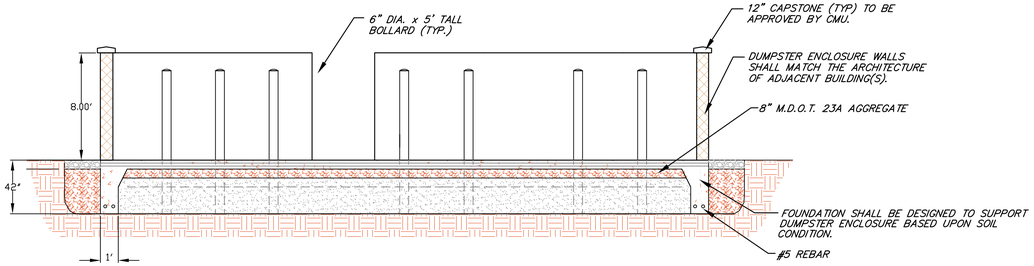

CROSS SECTION A-A
SCALE: 1"=4'

PLANT ENGINEERING
& PLANNING OFFICE
FACILITIES MANAGEMENT
206 COMBINED SERVICES BUILDING
MOUNT PLEASANT, MI 48859
OFFICE: (989)774-6559
FAX: (989)774-6187

CENTRAL MICHIGAN UNIVERSITY

CMU DUMPSTER ENCLOSURE DETAIL

ARCHITECTURE

DRAWING SET INFO

50% SCHEMATIC DESIGN REVIEW ISSUE DATE:	☐
90% SCHEMATIC DESIGN REVIEW ISSUE DATE:	☐
50% DESIGN DEVELOPMENT REVIEW ISSUE DATE:	☐
90% DESIGN DEVELOPMENT REVIEW ISSUE DATE:	☐
50% CONSTRUCTION DOC. REVIEW ISSUE DATE:	☐
90% CONSTRUCTION DOC. REVIEW ISSUE DATE:	☐
BID AND CONSTRUCTION SET ISSUE DATE:	☐
FINAL RECORD - AS BUILT SET ISSUE DATE:	☐
FOR REFERENCE ONLY ISSUE DATE:	☐
STATE PLAN REVIEW ISSUE DATE:	☐

ADDENDUM/BULLETIN REVISIONS

⚠	DATE	DESCRIPTION
1	7.18.14	Published
2		
3		
4		
5		
6		
7		
8		
9		
10		
11		
12		
13		

SCALE 1" = 4'

DRAWN BY_____
CHECKED BY_____
APPROVED BY_____

SHEET NO.

A/E PROJECT NO.

CMU PROJECT NO.