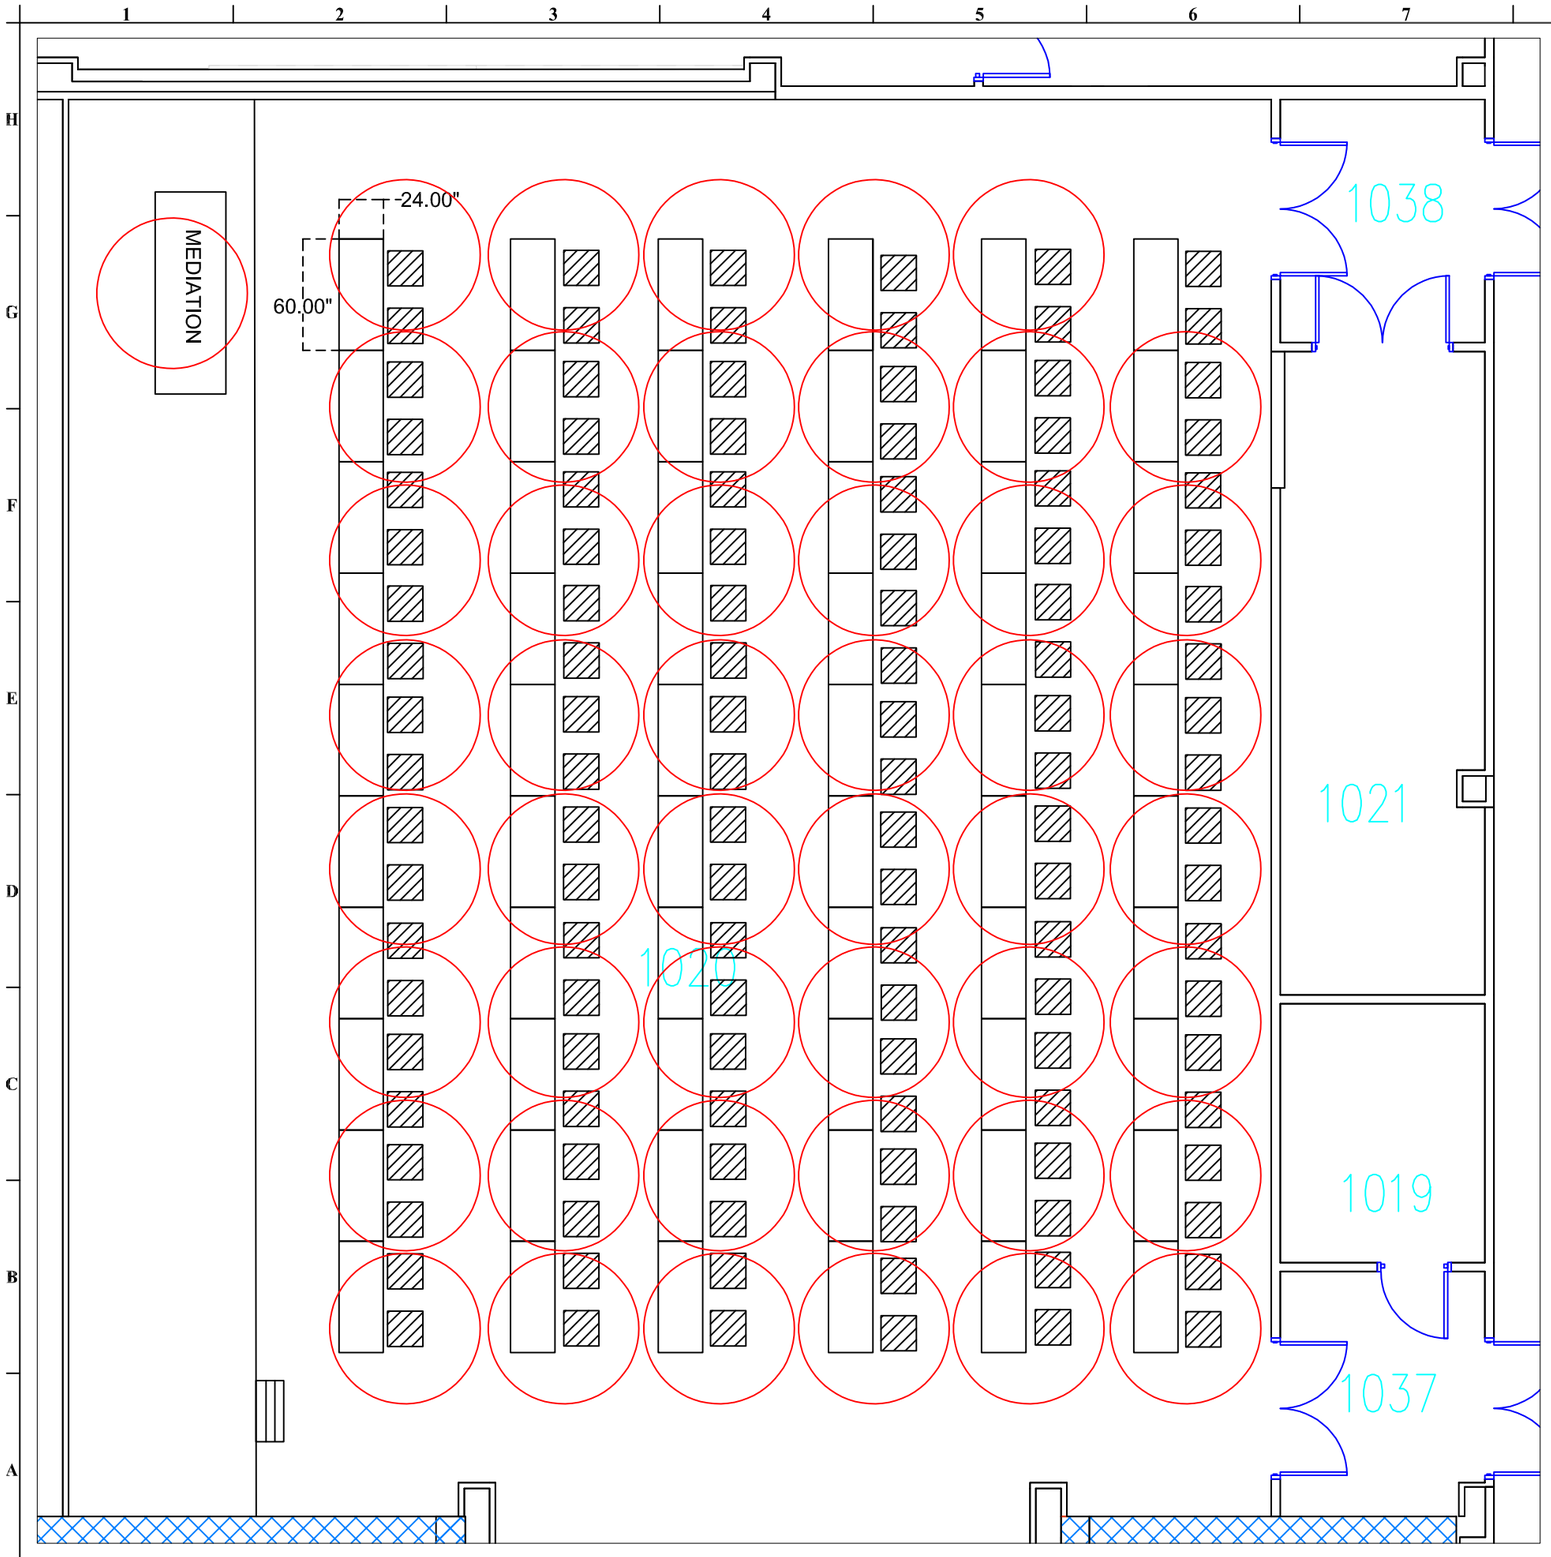


# HEALTH PROFESSIONS ROOM 1020

Capacity:
47 Students
1 Instructor

LEGEND:

REMOVABLE TABLES

REMOVABLE CHAIRS

CMU
CENTRAL MICHIGAN UNIVERSITY
PLANT ENGINEERING
& PLANNING OFFICE
FACILITIES MANAGEMENT
206 COMBINED SERVICES BUILDING
MOUNT PLEASANT, MI 48859
OFFICE: (989)774-6509
FAX: (989)774-8187

CENTRAL MICHIGAN UNIVERSITY
HEALTH PROFESSIONS BUILDING
COVID-19 PLANNING
HEALTH PROFESSIONS 1001

DRAWING SET INFO

| | |
|---|---|
| SCHEMATIC DESIGN REVIEW ISSUE DATE: | ☐ |
| SCHEMATIC DESIGN REVIEW ISSUE DATE: | ☐ |
| DESIGN DEVELOPMENT REVIEW ISSUE DATE: | ☐ |
| DESIGN DEVELOPMENT REVIEW ISSUE DATE: | ☐ |
| CONSTRUCTION DOC. REVIEW ISSUE DATE: | ☐ |
| CONSTRUCTION DOC. REVIEW ISSUE DATE: | ☐ |
| BID AND CONSTRUCTION SET ISSUE DATE: | ☐ |
| FINAL RECORD – AS BUILT SET ISSUE DATE: | ☐ |
| FOR REFERENCE ONLY ISSUE DATE: | ☐ |
| STATE PLAN REVIEW ISSUE DATE: | ☐ |

ADDENDUM/BULLETIN REVISIONS

| | DATE | DESCRIPTION |
|---|---|---|
| 1 | | |
| 2 | | |
SCALE NTS

DRAWN BY:
CHECKED BY:
APPROVED BY:

SHEET NO.

A/E PROJECT NO.

CMU PROJECT NO.