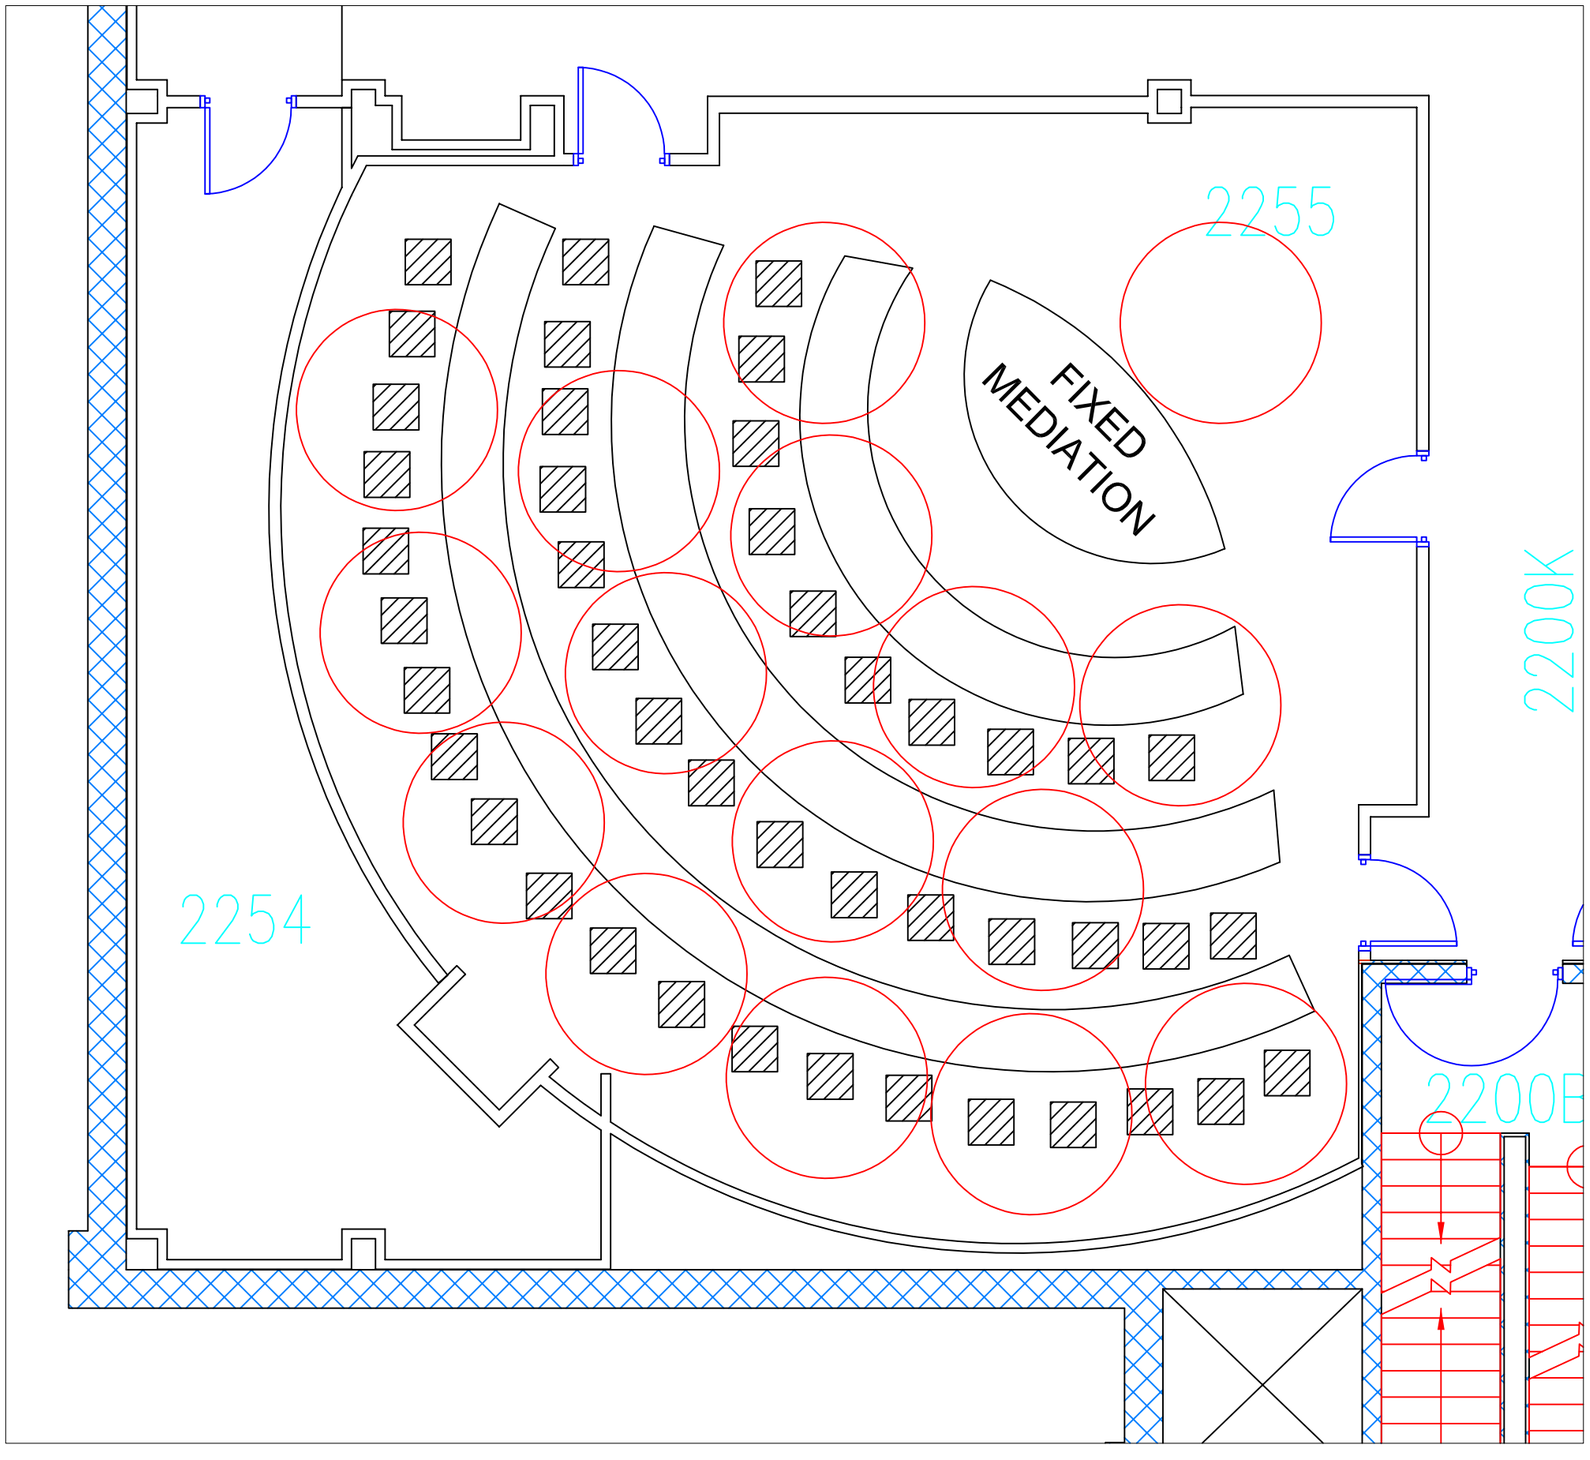

HEALTH PROFESSIONS ROOM 2255

Capacity: 16

LEGEND:

REMOVABLE CHAIRS

FIXED TABLES

CMU
CENTRAL MICHIGAN UNIVERSITY
PLANT ENGINEERING
& PLANNING OFFICE
FACILITIES MANAGEMENT
206 COMBINED SERVICES BUILDING
MOUNT PLEASANT, MI 48859
OFFICE: (989)774-6559
FAX: (989)774-6187

CENTRAL MICHIGAN UNIVERSITY
COVID-19 PLANNING
HEALTH PROFESSIONS 2252

DRAWING SET INFO

- SDS SCHEMATIC DESIGN REVIEW ISSUE DATE:
- SDS SCHEMATIC DESIGN REVIEW ISSUE DATE:
- SDS DESIGN DEVELOPMENT REVIEW ISSUE DATE:
- SDS DESIGN DEVELOPMENT REVIEW ISSUE DATE:
- SDS CONSTRUCTION DOC. REVIEW ISSUE DATE:
- SDS CONSTRUCTION DOC. REVIEW ISSUE DATE:
- BID AND CONSTRUCTION SET ISSUE DATE:
- FINAL RECORD – AS BUILT SET ISSUE DATE:
- FOR REFERENCE ONLY ISSUE DATE:
- STATE PLAN REVIEW ISSUE DATE:

ADDENDUM/BULLETIN REVISIONS

	DATE	DESCRIPTION
1		
2		
3		
4		
5		
6		
7		
8		
9		
10		
11		
12		
13		

SCALE NTS

DRAWN BY:
CHECKED BY:
APPROVED BY:

SHEET NO.

A/E PROJECT NO.

CMU PROJECT NO.